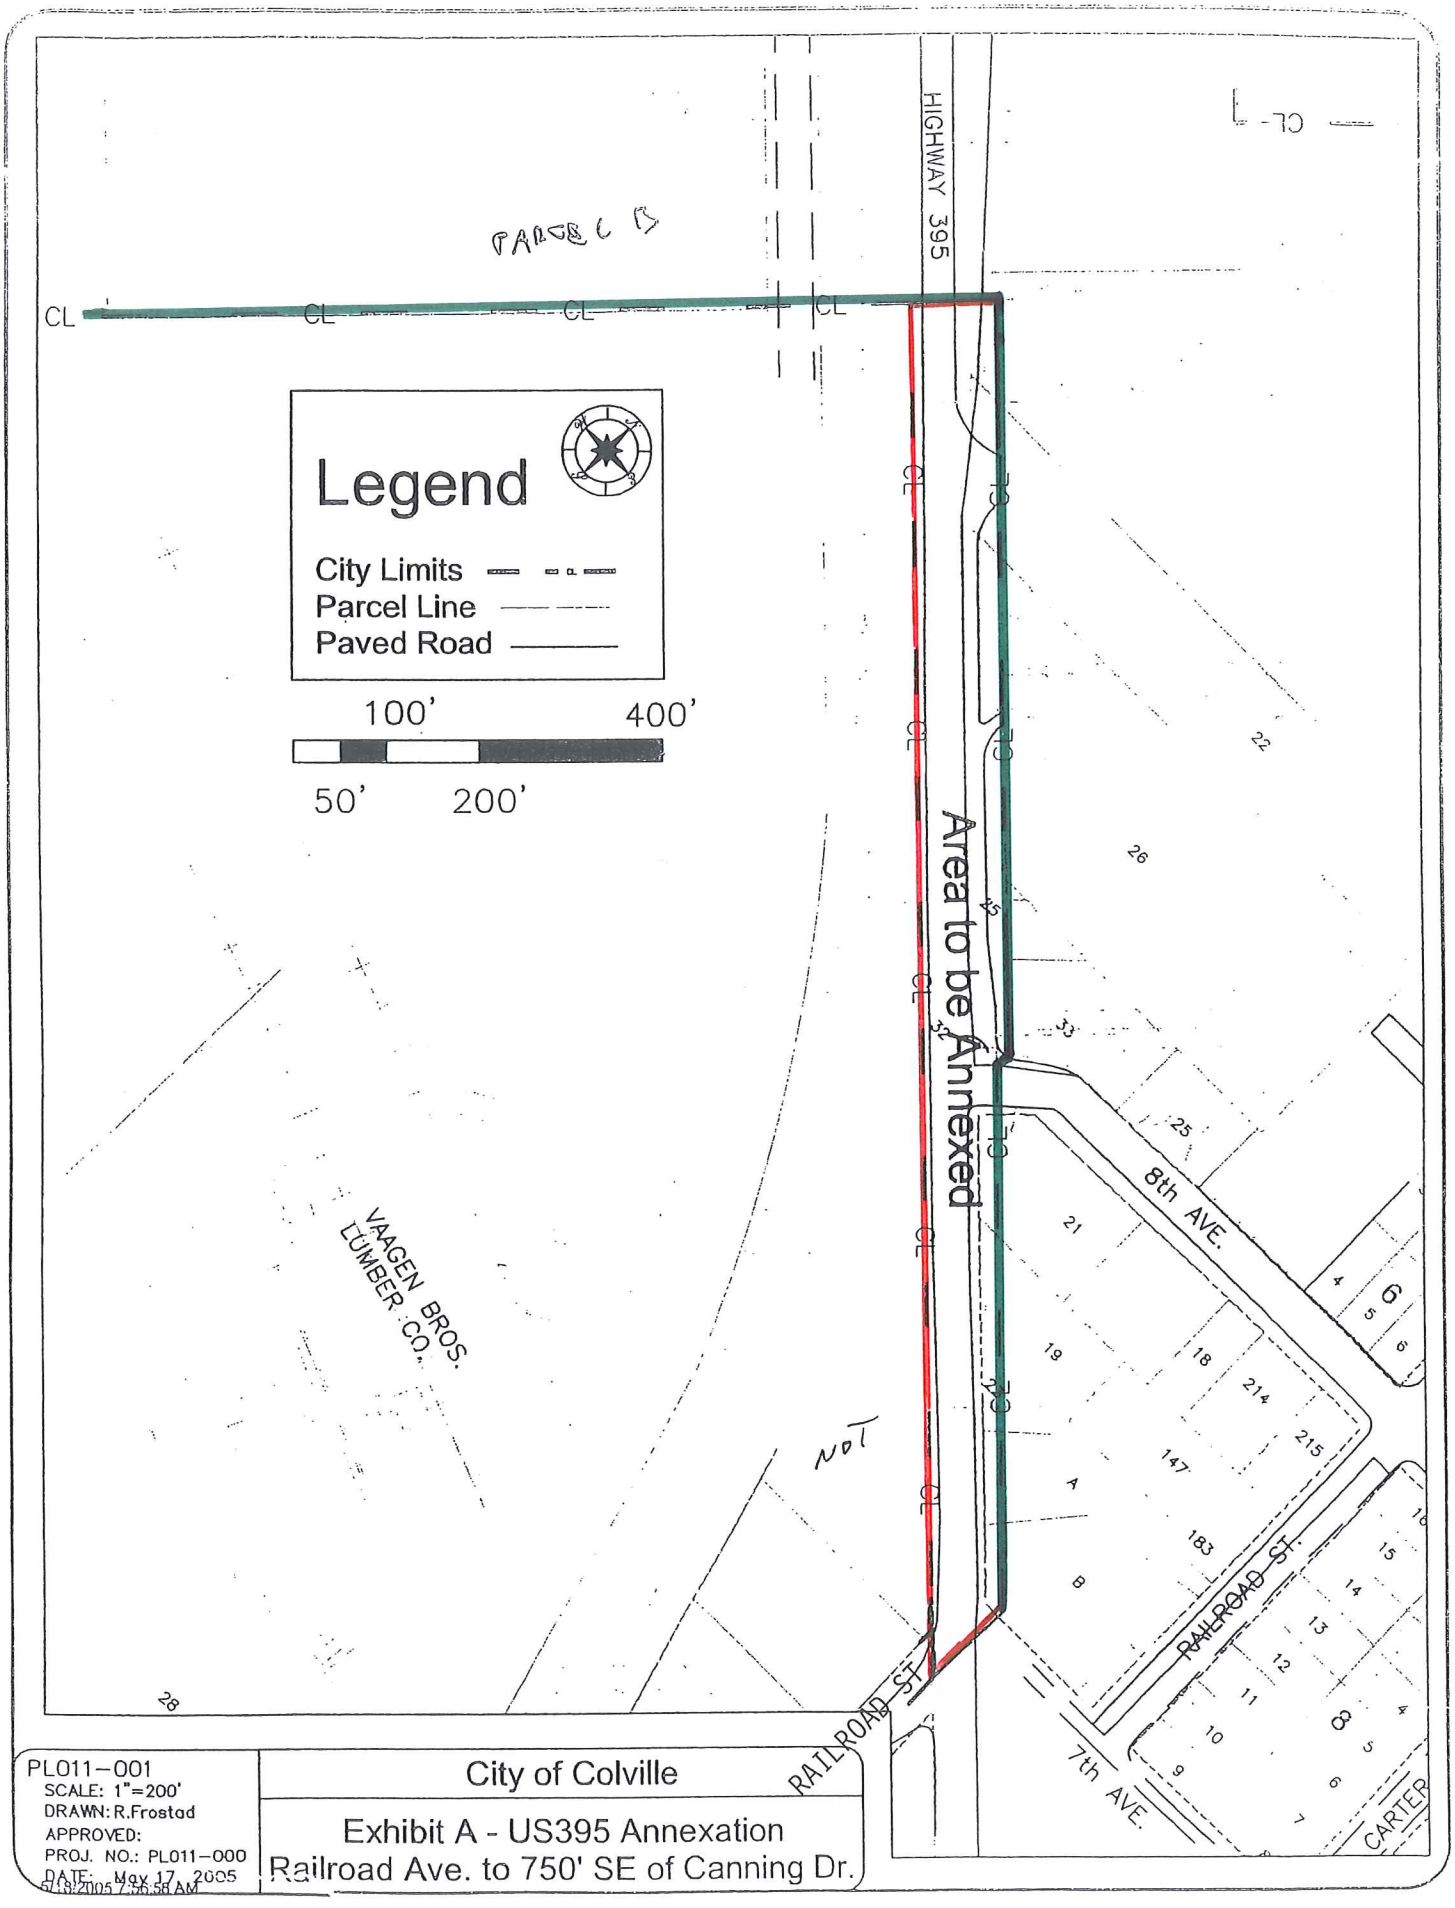

PL011-001
SCALE: 1"=200'
DRAWN: R.Frostad
APPROVED:
PROJ. NO.: PL011-000
DATE: May 17, 2005
5/18/2005 7:56:58 AM

City of Colville

Exhibit A - US395 Annexation
Railroad Ave. to 750' SE of Canning Dr.