A TRACT OF LAND LOCATED IN THE NE 1/4 OF SEC. 35, T2N, R3E, W.M., CLARK COUNTY, WASHINGTON

CURVE TABLE				
CURVE	RADIUS	DELTA	LENGTH	CHORD
C1	1030.00'	14°18'37"	257.26'	S14°03'30"W 256.59'
C2	306.48'	7°40'40"	41.07'	S05°10'49"W 41.04'

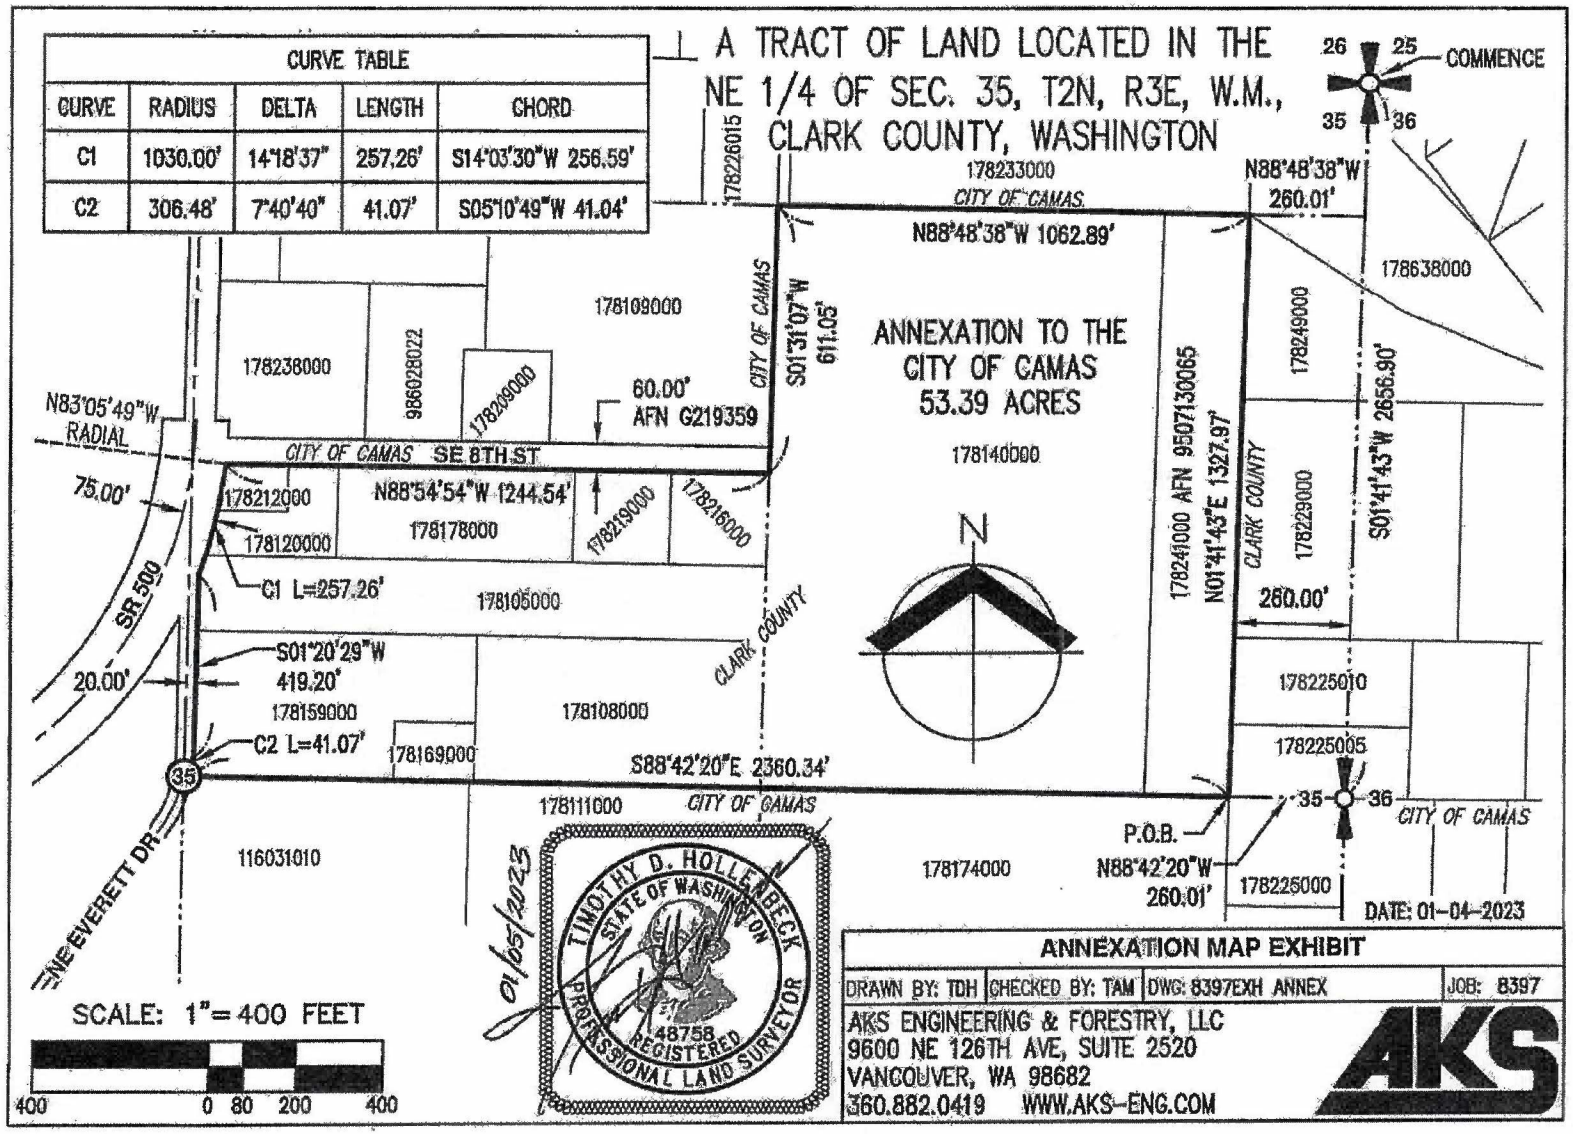

ANNEXATION MAP EXHIBIT

DRAWN BY: TDH	CHECKED BY: TAM	DWG: 8397EXH ANNEX	JOB: 8397

AKS ENGINEERING & FORESTRY, LLC
9600 NE 126TH AVE, SUITE 2520
VANCOUVER, WA 98682
360.882.0419 WWW.AKS-ENG.COM