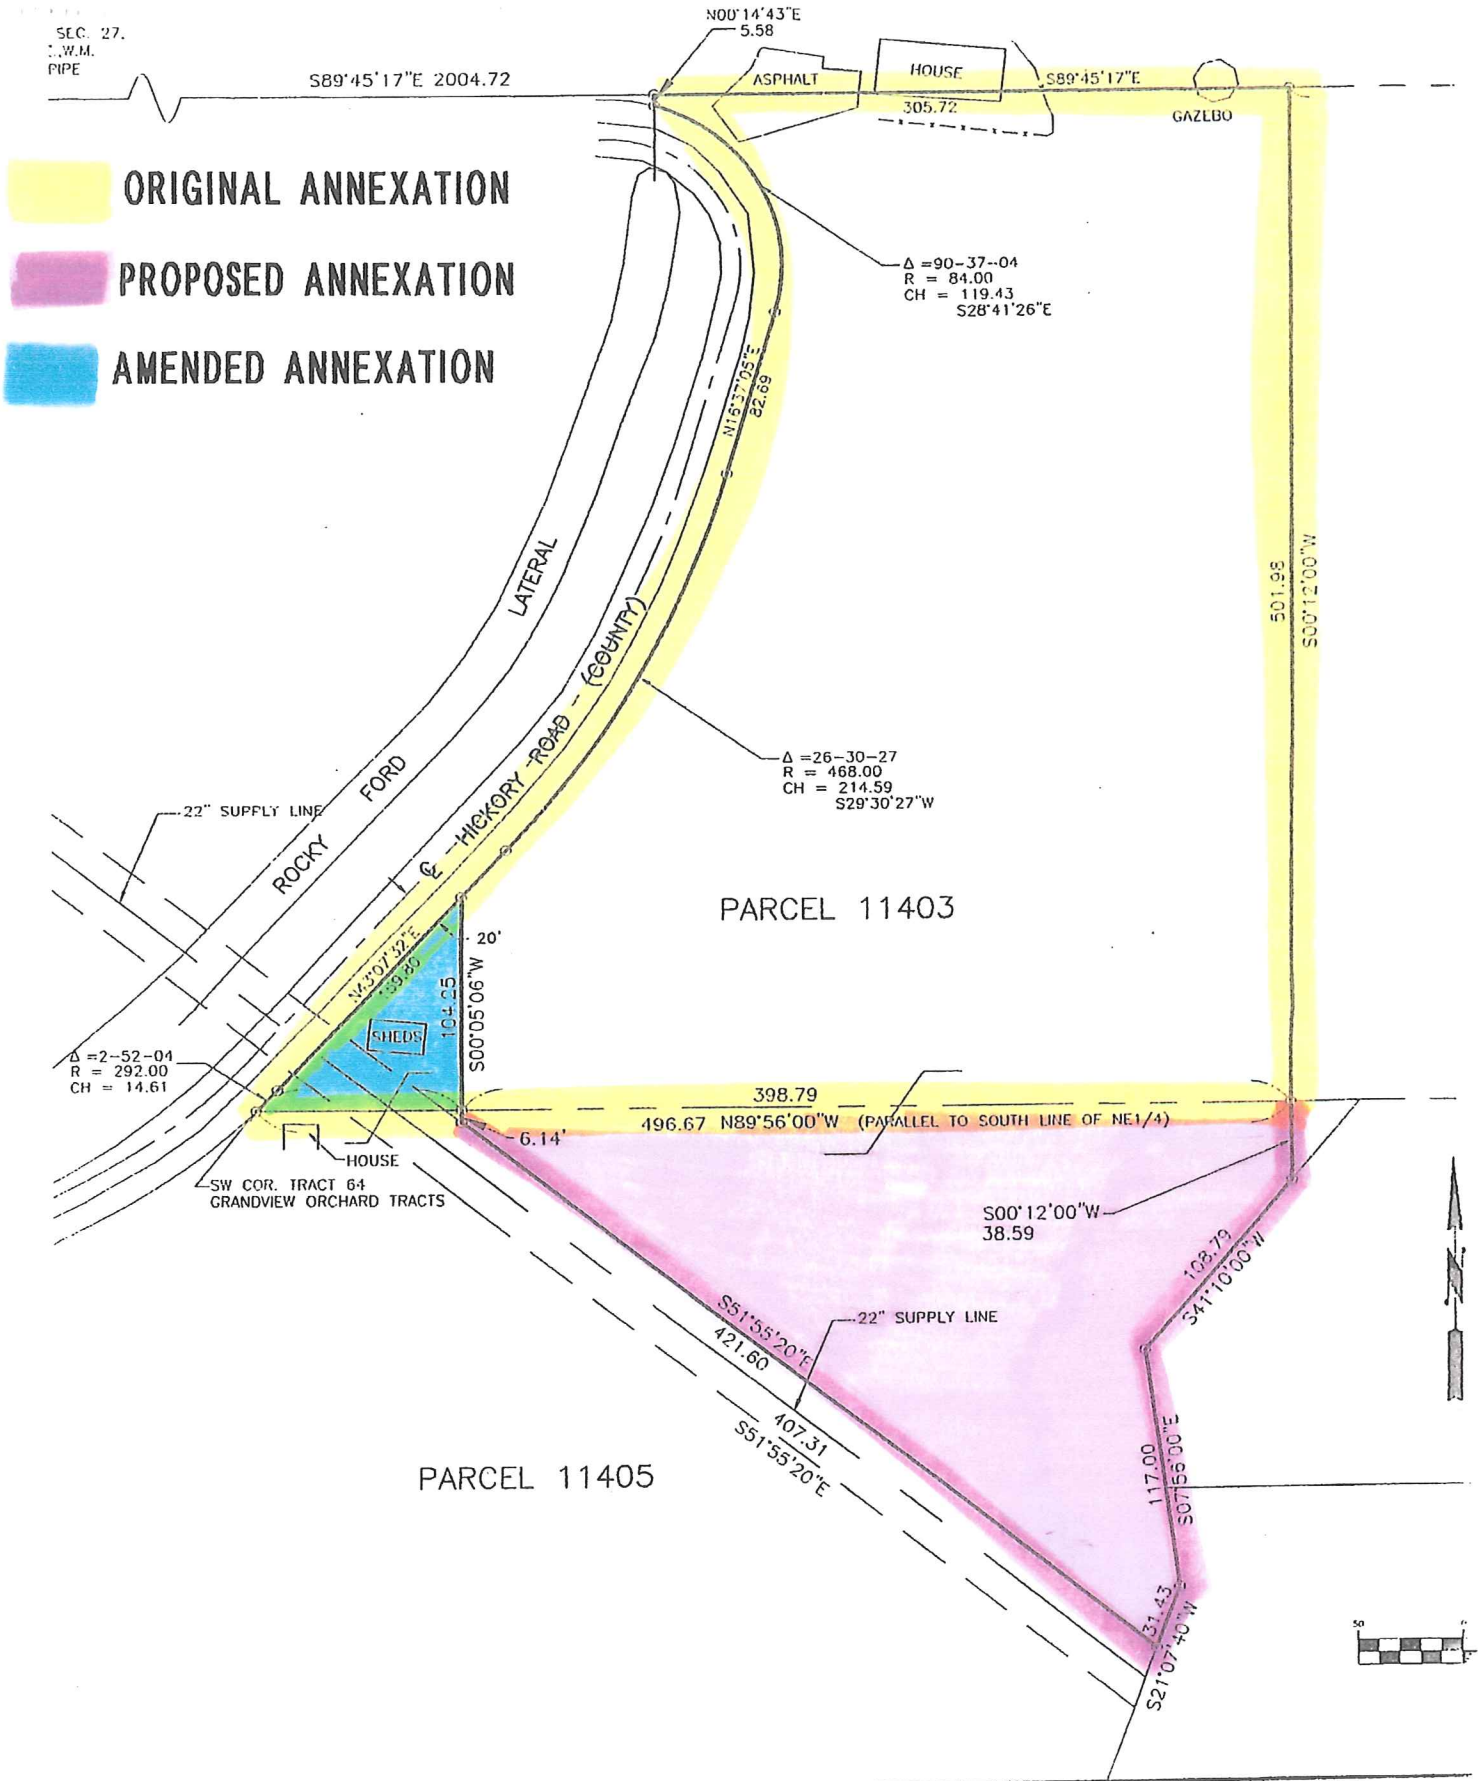

CATE

20

FILE NUMBER

NGTON AT THE

SURVEYOR'S CERTIFICATE

THIS MAP CORRECTLY REPRESENTS A SURVEY MADE BY ME OR UNDER MY DIRECTION IN CONFORMANCE WITH THE REQUIREMENTS OF THE SURVEY RECORDING ACT AT REQUEST OF BRETT SMITH 2003.

DOUGLAS S. GRAY
STATE OF WASHINGTON
16909
REGISTERED PROFESSIONAL SURVEYOR

● CORNER FOUND AS NOTED
○ ½" REBAR W/CAP #16909 SET
⊗ NAIL WITH WASHER SET

Gray Surveying
PROPERTY CONSTRUCTION DEVELOPMENT

27

NAME

LOCATION

DRAWING

DRAWN

CHEC